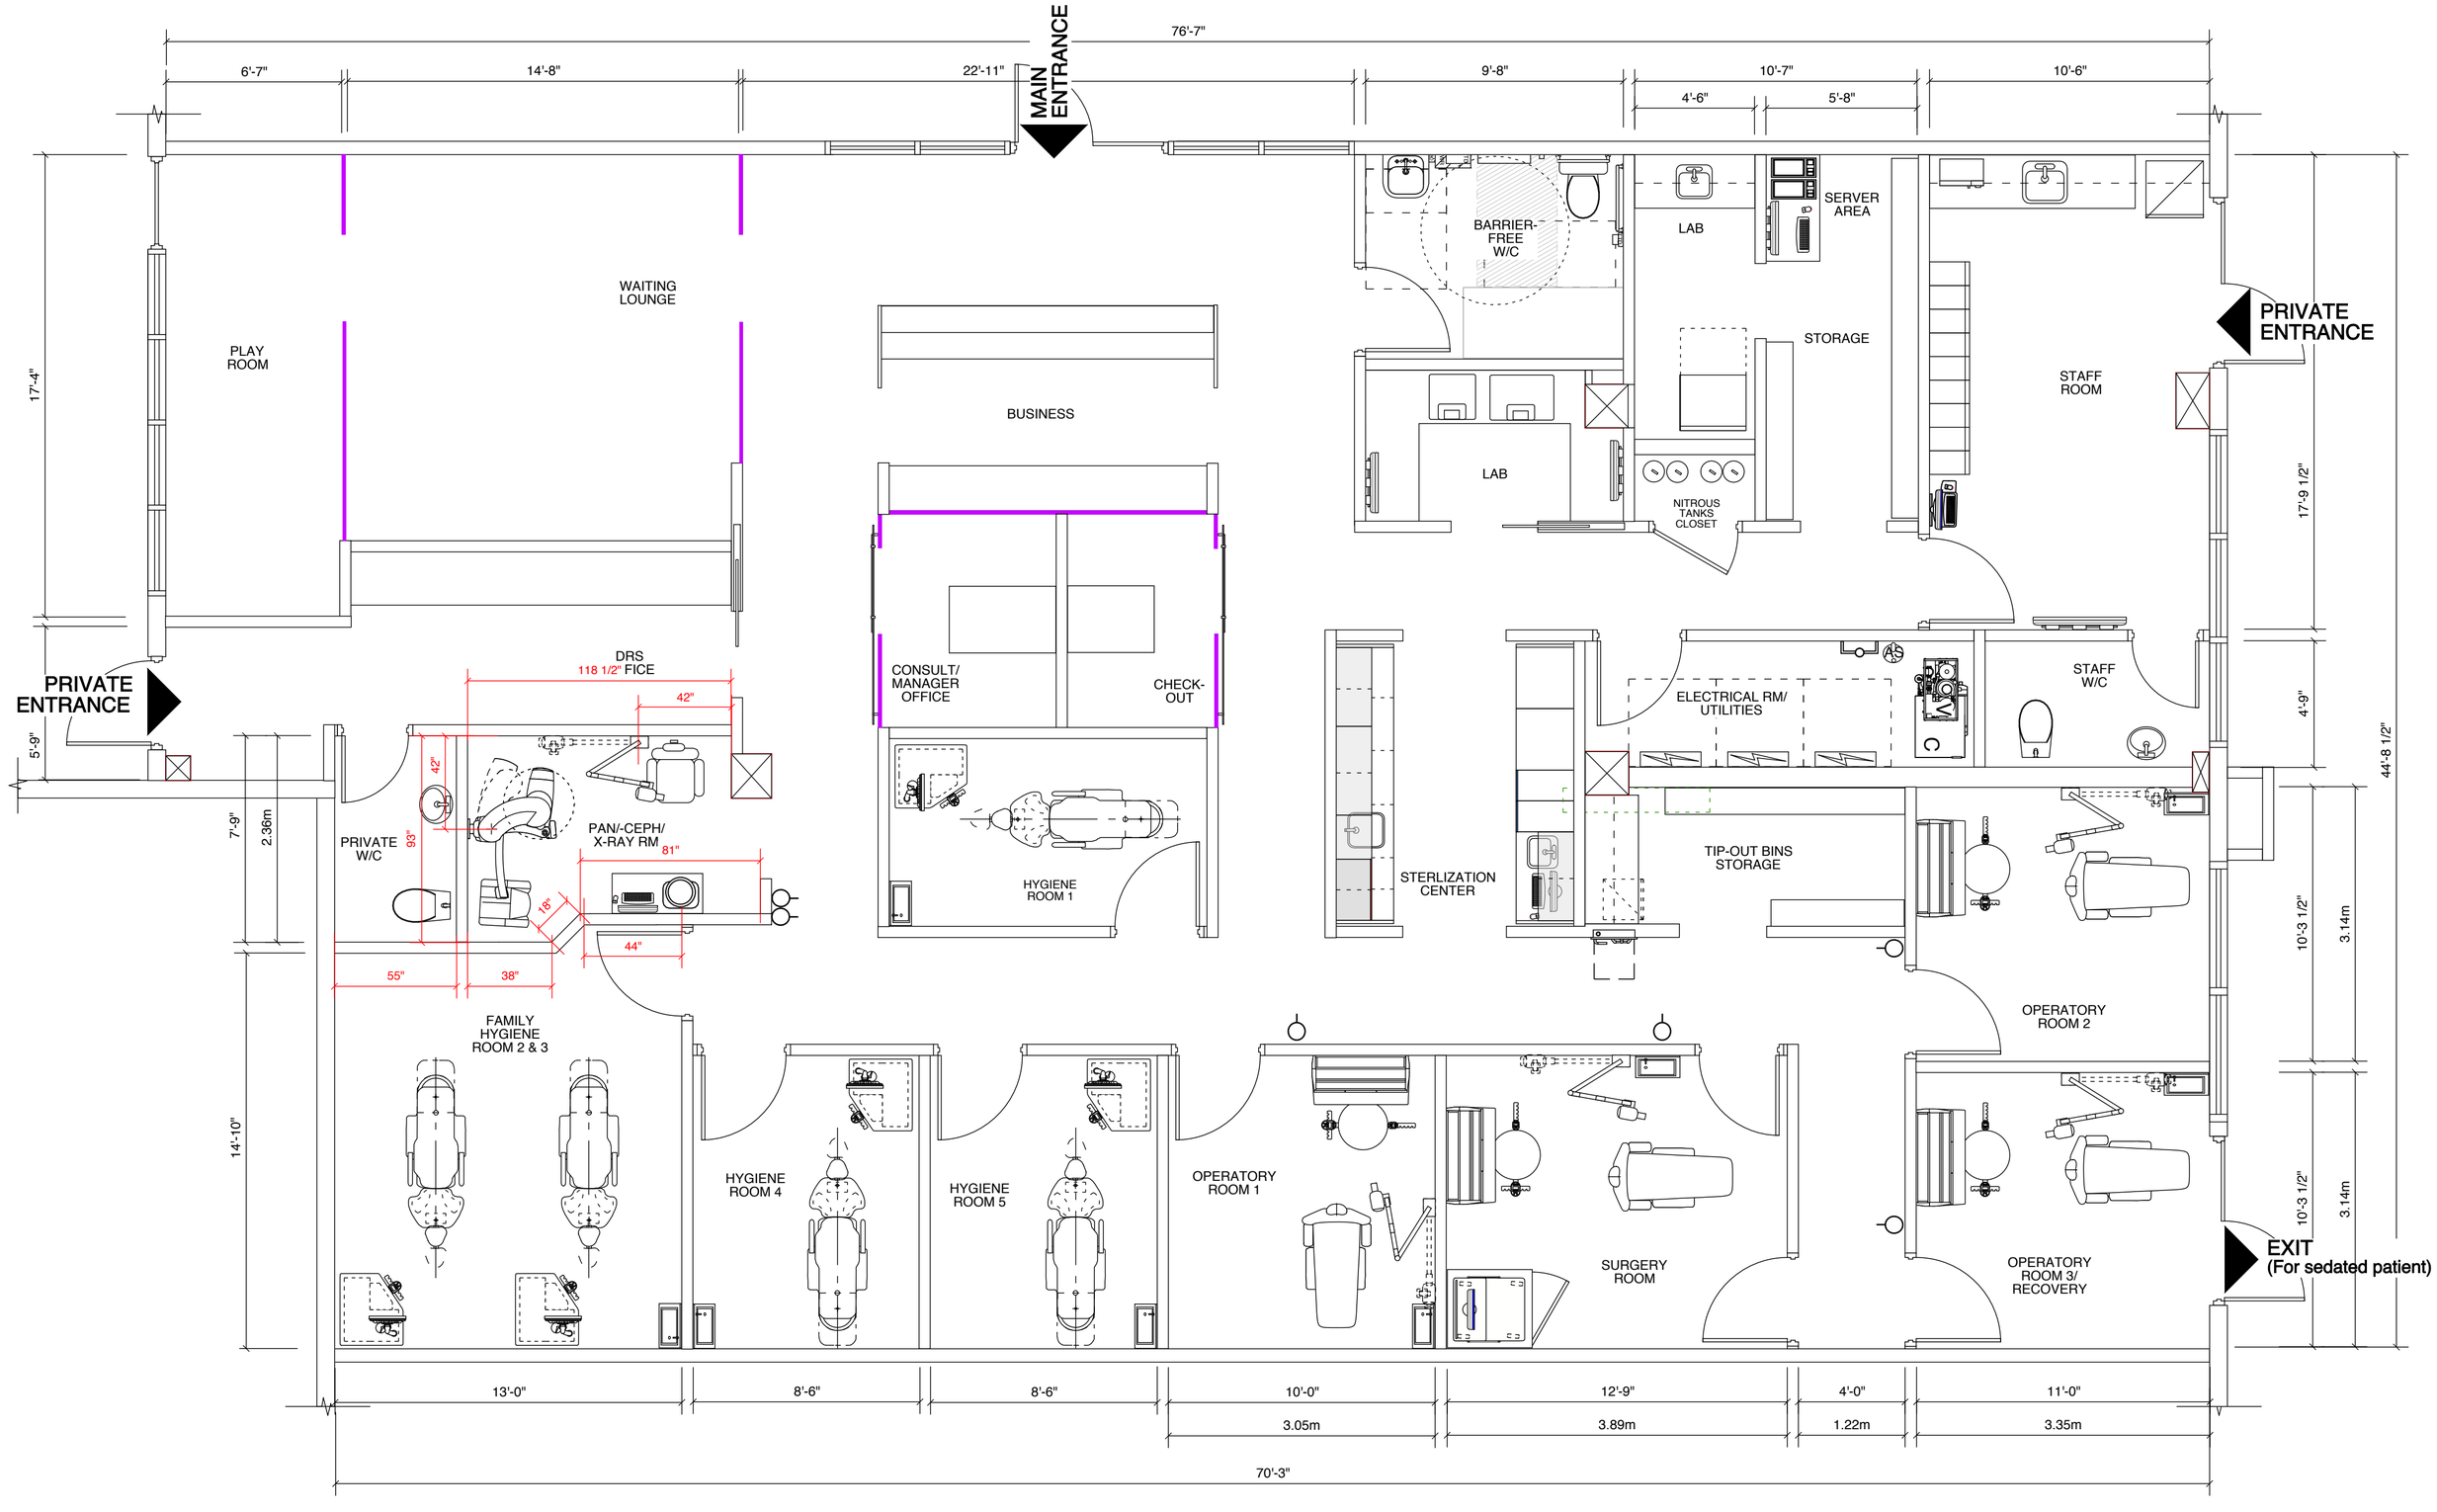
76'-7"
6'-7"
14'-8"
22'-11"
9'-8"
10'-7"
10'-6"
4'-6"
5'-8"
MAIN ENTRANCE
PRIVATE ENTRANCE
PRIVATE ENTRANCE
EXIT
(For sedated patient)
PLAY ROOM
WAITING LOUNGE
BUSINESS
BARRIER-FREE W/C
LAB
SERVER AREA
STORAGE
STAFF ROOM
LAB
NITROUS TANKS CLOSET
CONSULT/ MANAGER OFFICE
CHECK-OUT
HYGIENE ROOM 1
STERLIZATION CENTER
ELECTRICAL RM/ UTILITIES
STAFF W/C
TIP-OUT BINS STORAGE
PRIVATE W/C
DRS
118 1/2" FICE
42"
42"
93"
PAN/-CEPH/ X-RAY RM
81"
18"
44"
55"
38"
FAMILY HYGIENE ROOM 2 & 3
HYGIENE ROOM 4
HYGIENE ROOM 5
OPERATORY ROOM 1
SURGERY ROOM
OPERATORY ROOM 2
OPERATORY ROOM 3/ RECOVERY
17'-4"
5'-9"
7'-9"
2.36m
14'-10"
17'-9 1/2"
4'-9"
44'-8 1/2"
10'-3 1/2"
3.14m
10'-3 1/2"
3.14m
13'-0"
8'-6"
8'-6"
10'-0"
12'-9"
4'-0"
11'-0"
3.05m
3.89m
1.22m
3.35m
70'-3"